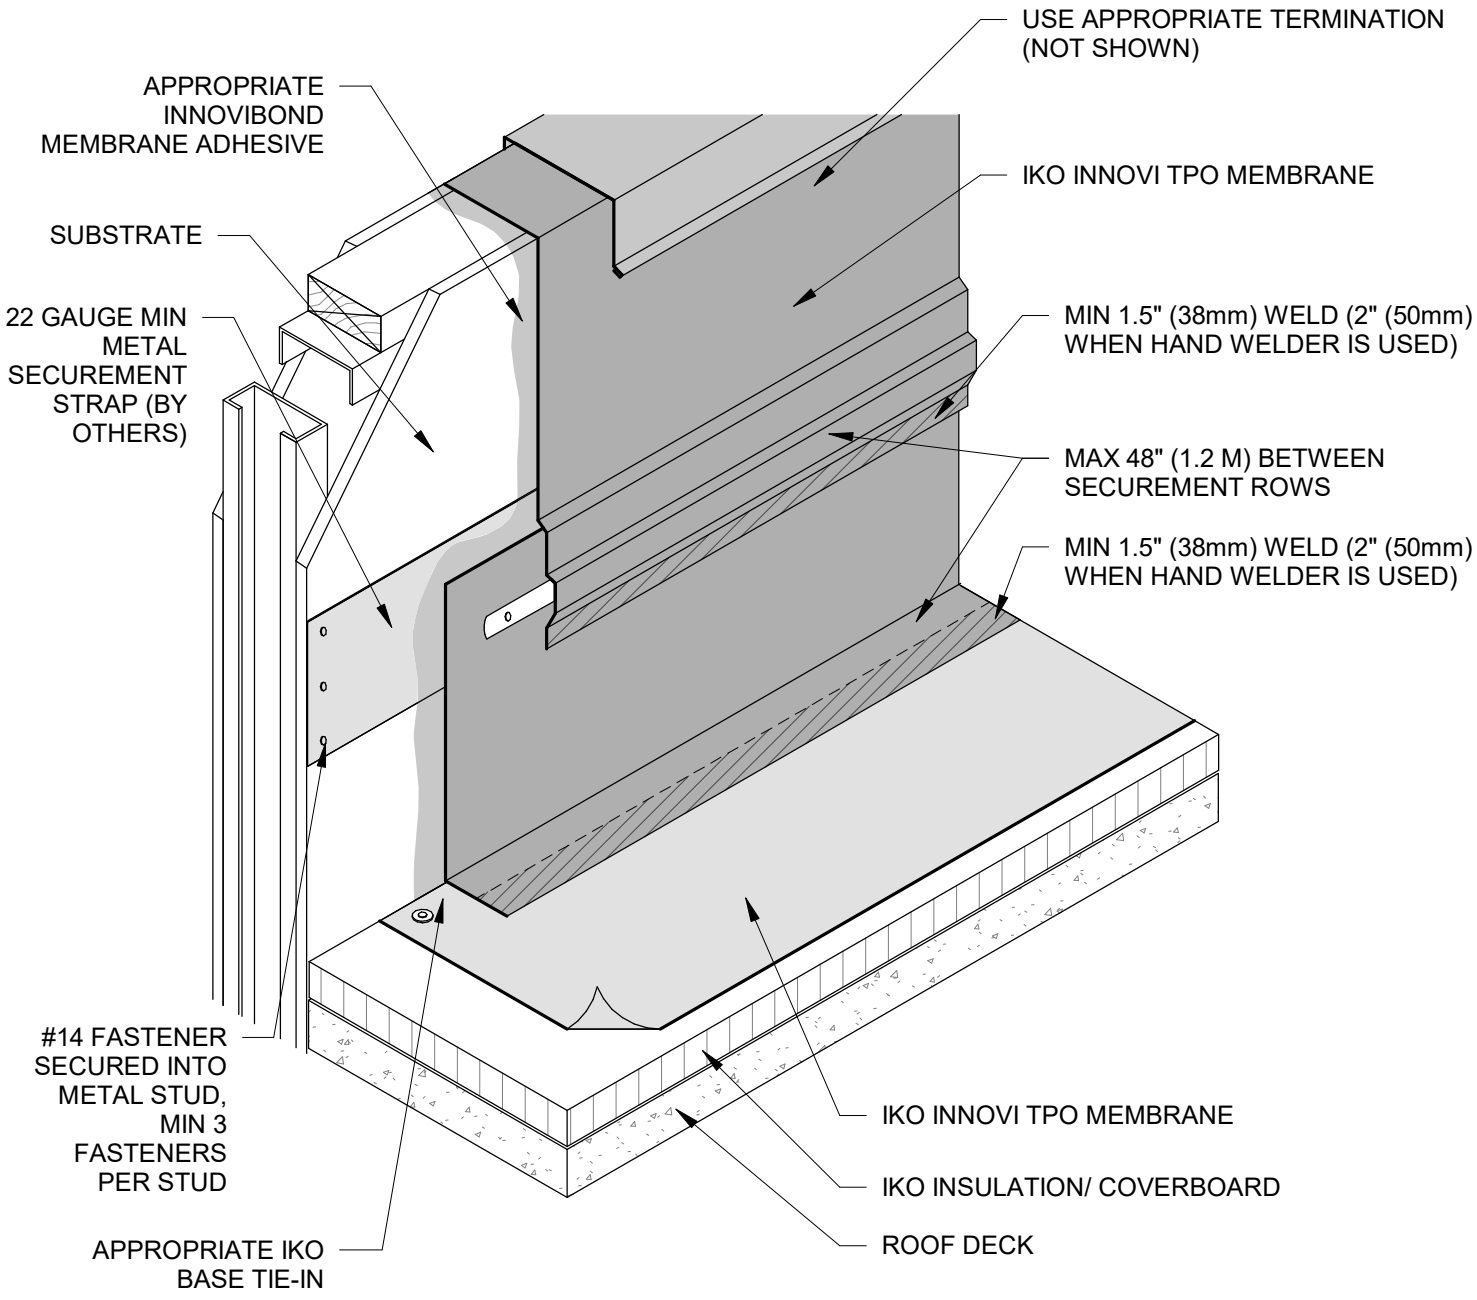

NOTES:
1. REFER TO IKO.COM/COMM FOR THE MOST UP TO DATE INSTALLATION INFORMATION.
2. ANY CARPENTRY OR METAL WORK SHOULD BE DESIGNED AND CONSTRUCTED IN ACCORDANCE WITH LOCAL CODE REQUIREMENTS AND/OR PROJECT SPECIFICATIONS. THESE COMPONENTS SHOULD BE REVIEWED AND APPROVED BY A LICENSED DESIGN PROFESSIONAL. IKO ASSUMES NO RESPONSIBILITY FOR THE INSTALLATION OF THE ASSOCIATED COMPONENTS OR DAMAGE TO THE ROOF SYSTEM DUE TO FAULTY INSTALLATION.
3. WALL SUBSTRATE MUST BE MATERIAL APPROPRIATE TO RECEIVE MEMBRANE ADHESIVE.
4. METAL STUD MOUNTED SHEATHING APPLICATIONS OTHER THAN PLYWOOD OR OBS THAT ARE ACCEPTABLE TO BOND DIRECTLY TO MEMBRANE INCLUDE ½" (12 MM) OR GREATER DENSDECK PRIME OR AN EXTERIOR FACED GYPSUM BOARD ½" (12 MM) OR GREATER THICKNESS.
5. POSITION STRIP CENTERED AT THE POINT WHERE YOU WISH TO MOUNT THE HORIZONTALLY ORIENTED INTERMEDIATE MEMBRANE SECUREMENT.
6. SEAM PLATES MAY BE USED IN PLACE OF BATTEN STRIP.
7. IF INTERMEDIATE IS REQUIRED, A MAXIMUM OF 48" BETWEEN SECUREMENT ROWS IS REQUIRED.
8. WHEN REINFORCEMENT OF TPO IS EXPOSED, INNOVISEAL TPO CUT EDGE SEALANT IS REQUIRED.

Title: INTERMEDIATE HORIZONTAL ATTACHMENT - NON-STRUCTURAL WALL	Detail Number: T-WF-3
Issue Date: 8/01/2025	Maximum Warranty Term:
Not to Scale	

IKO COMMERCIAL
Specify with Confidence.
INNOVI TPO