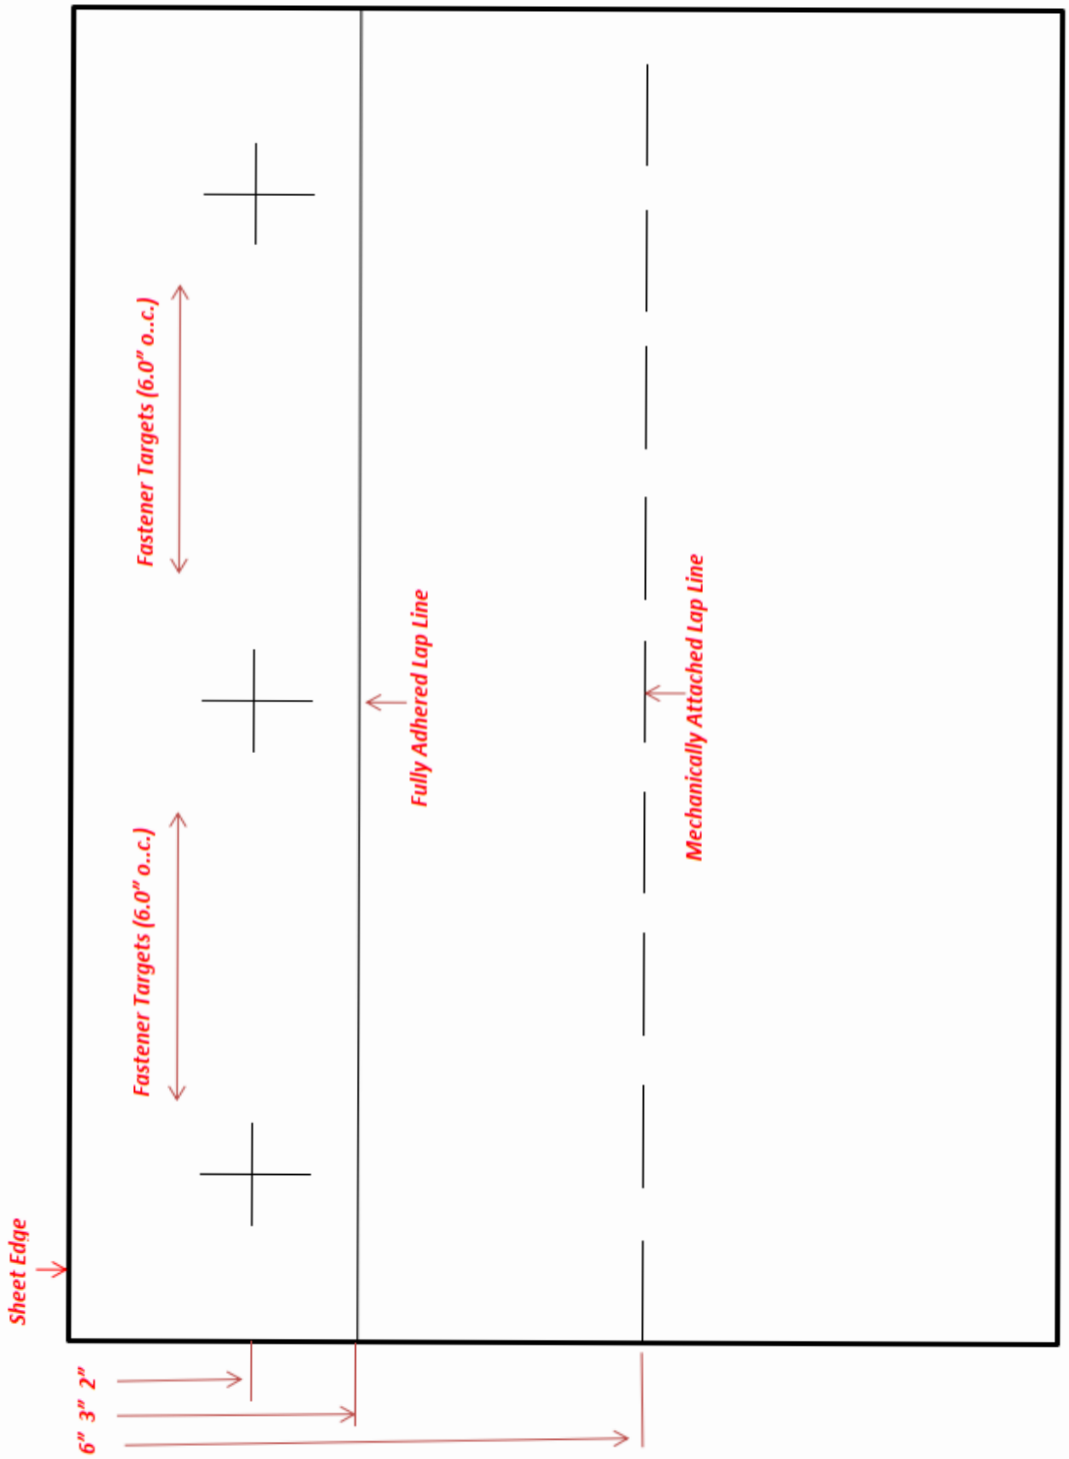

NOTE: FM requirements for overlap of 6' and 12' sheets are different, and may apply to some projects. Contact FM for further information.

TPO Membrane Markings	MM-1

IKO COMMERCIAL Specify with Confidence

INNOVI™ TPO